VECTORWORKS EDUCATIONAL VERSION

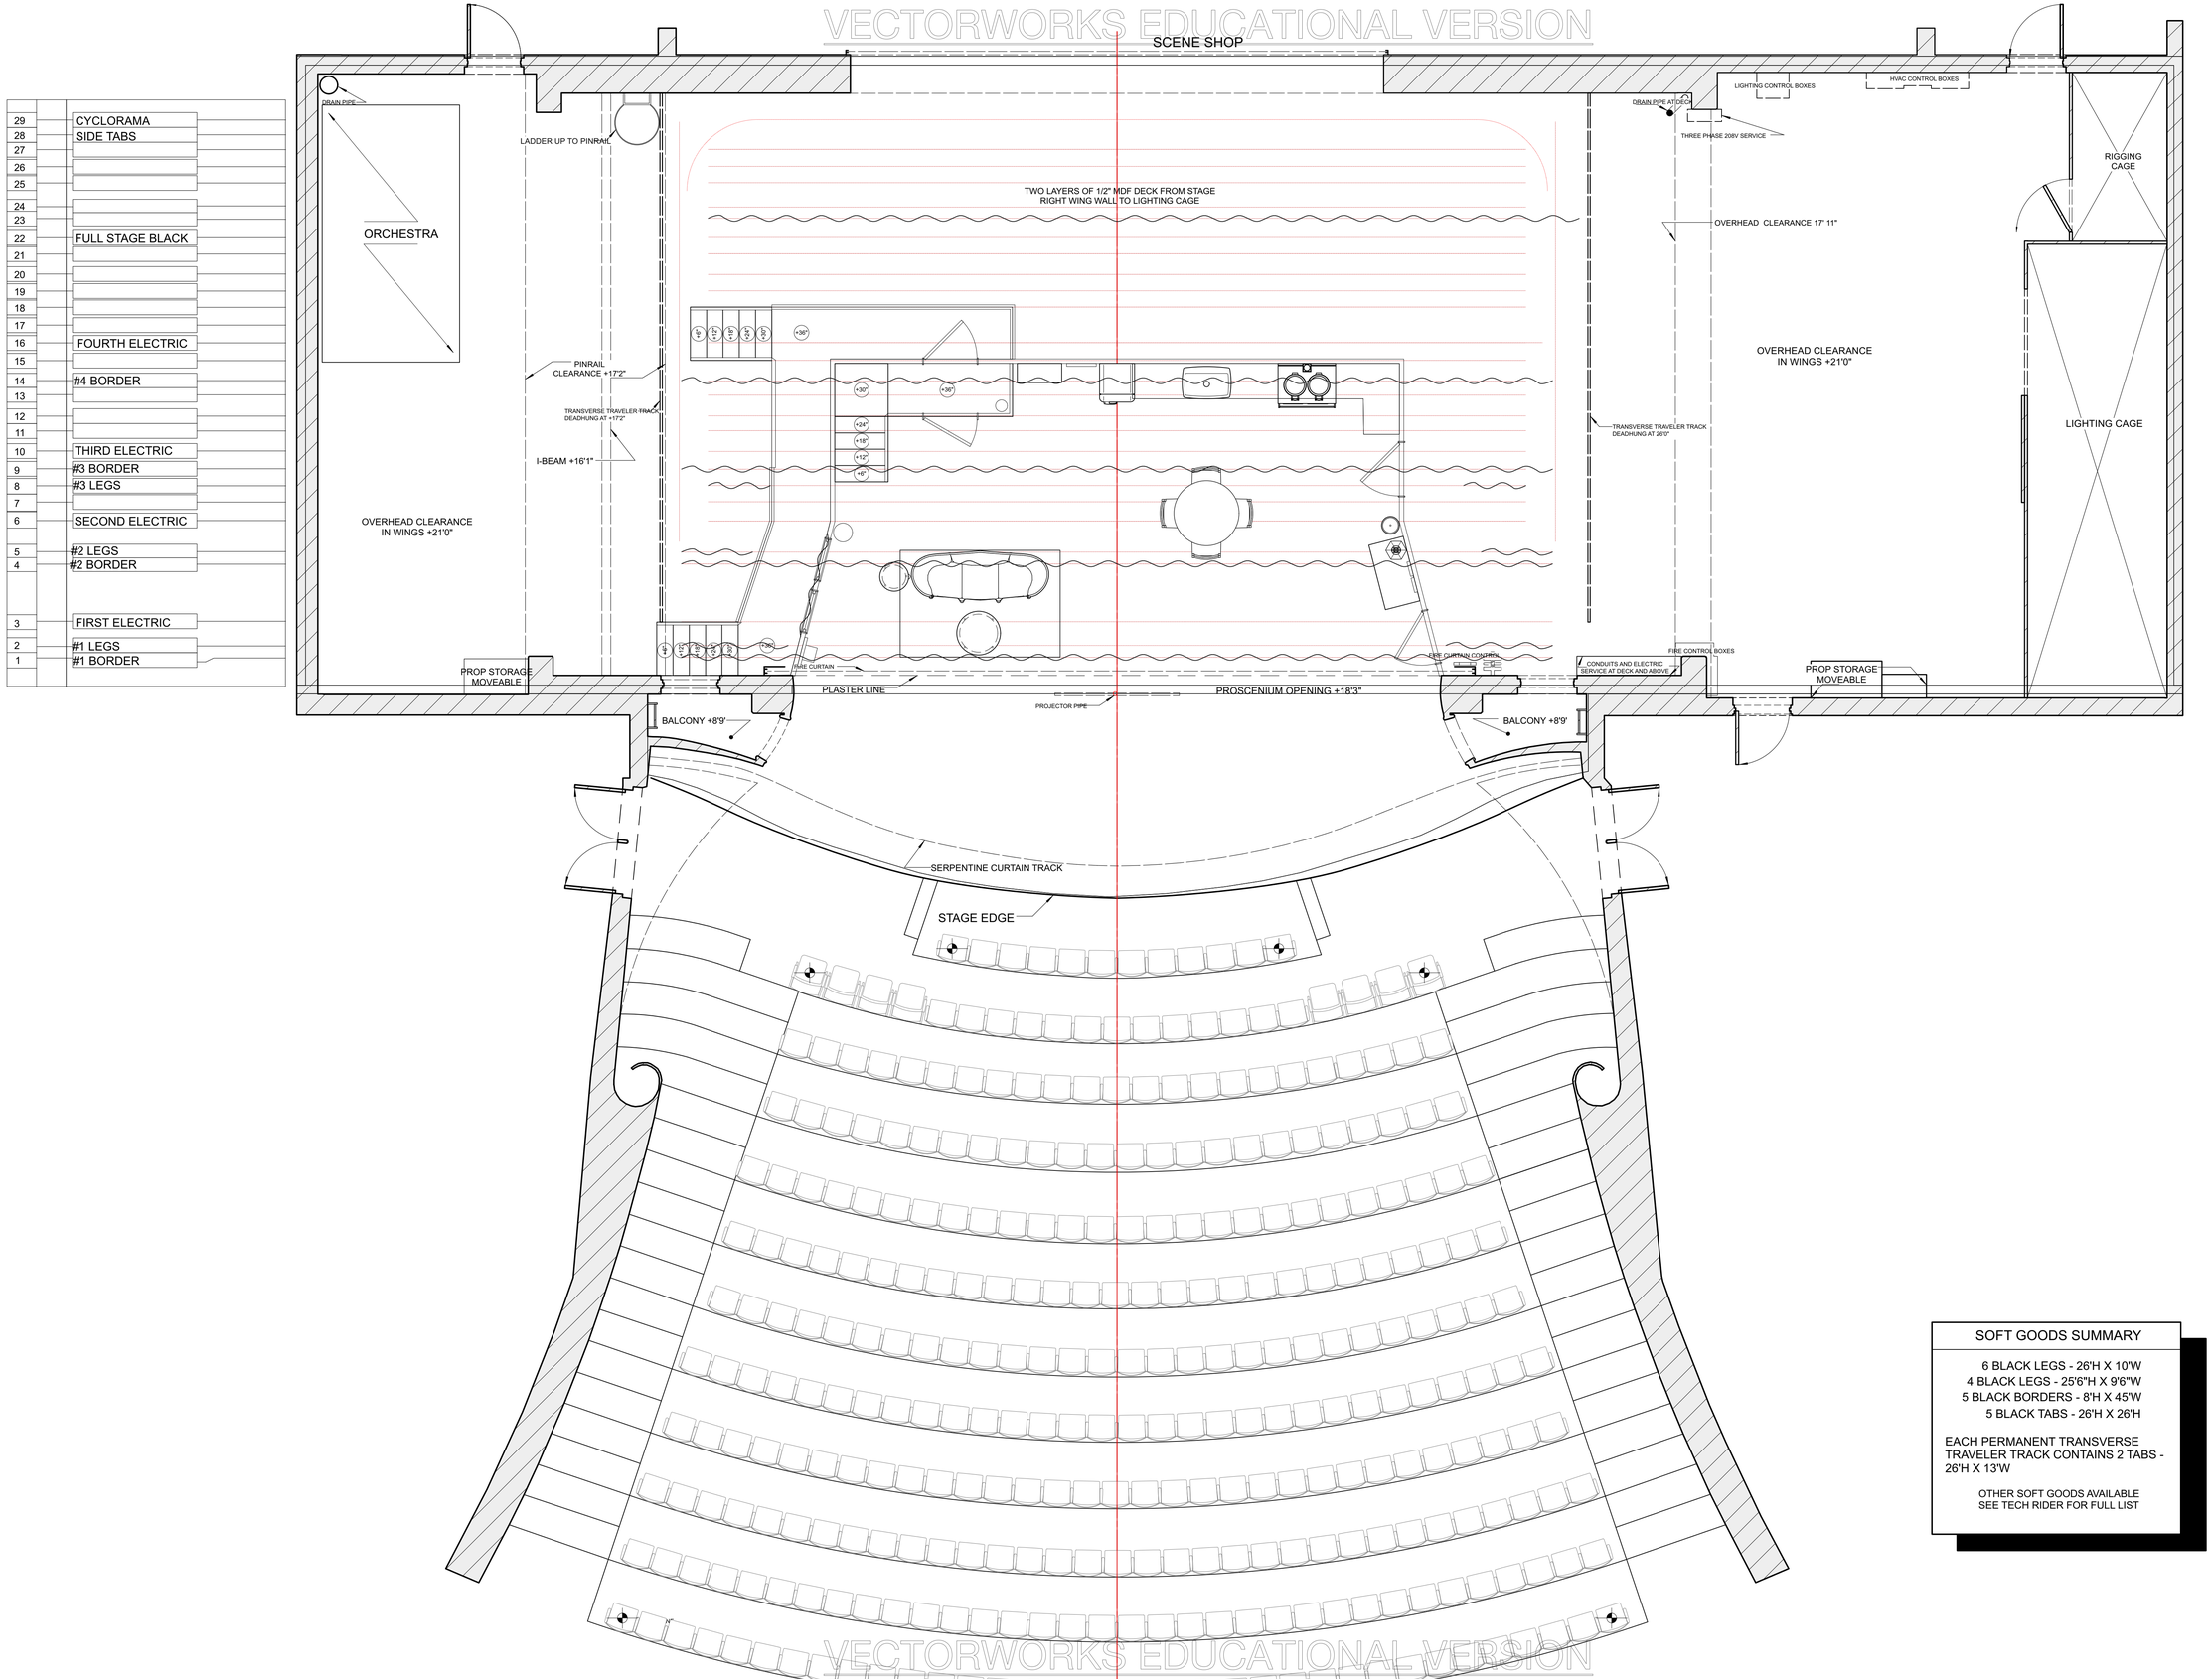

SOFT GOODS SUMMARY
6 BLACK LEGS - 26'H X 10'W
4 BLACK LEGS - 25'6"H X 9'6"W
5 BLACK BORDERS - 8'H X 45'W
5 BLACK TABS - 26'H X 26'H
EACH PERMANENT TRANSVERSE TRAVELER TRACK CONTAINS 2 TABS - 26'H X 13'W
OTHER SOFT GOODS AVAILABLE SEE TECH RIDER FOR FULL LIST

VECTORWORKS EDUCATIONAL VERSION

PLATE NUMBER 1

DRAWING LIST
#1 Ground Plan

REVISION DATES

GROUND PLAN

WAIT UNTIL DARK

SCALE:1/4" = 1'0"
INITIAL DRAWING DATE:
DRAFTED BY:

DIRECTOR:
SCENIC DESIGNER: ELLEN SIPOS
ASS'T SCENIC DESIGNER:
TECHNICAL DIRECTOR:
ASS'T TECH. DIRECTOR:

MARRONEY THEATRE

THE UNIVERSITY OF ARIZONA
COLLEGE OF FINE ARTS
SCHOOL OF THEATRE ARTS
ARIZONA REPERTORY THEATRE

THE UNIVERSITY OF ARIZONA.
Arizona's First University.